
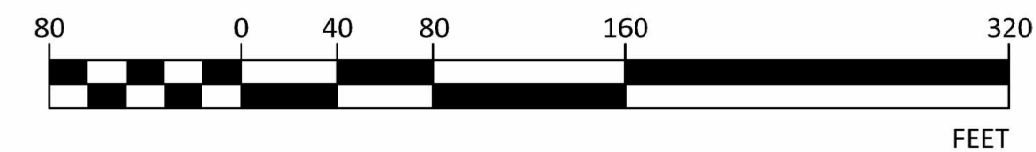


COPYRIGHT © 2026 KELLARD SESSIONS CONSULTING ENGINEERING & LANDSCAPE ARCHITECTURE PLANNING, D.P.C. ALL RIGHTS RESERVED. UNAUTHORIZED DUPLICATION IS A VIOLATION OF APPLICABLE LAWS.

Call 811
before you dig

THE CONTRACTOR SHALL CALL FOR A UTILITY MARK-OUT AT LEAST 2 DAYS BUT NO MORE THAN 10 DAYS PRIOR TO ANY EXCAVATION.

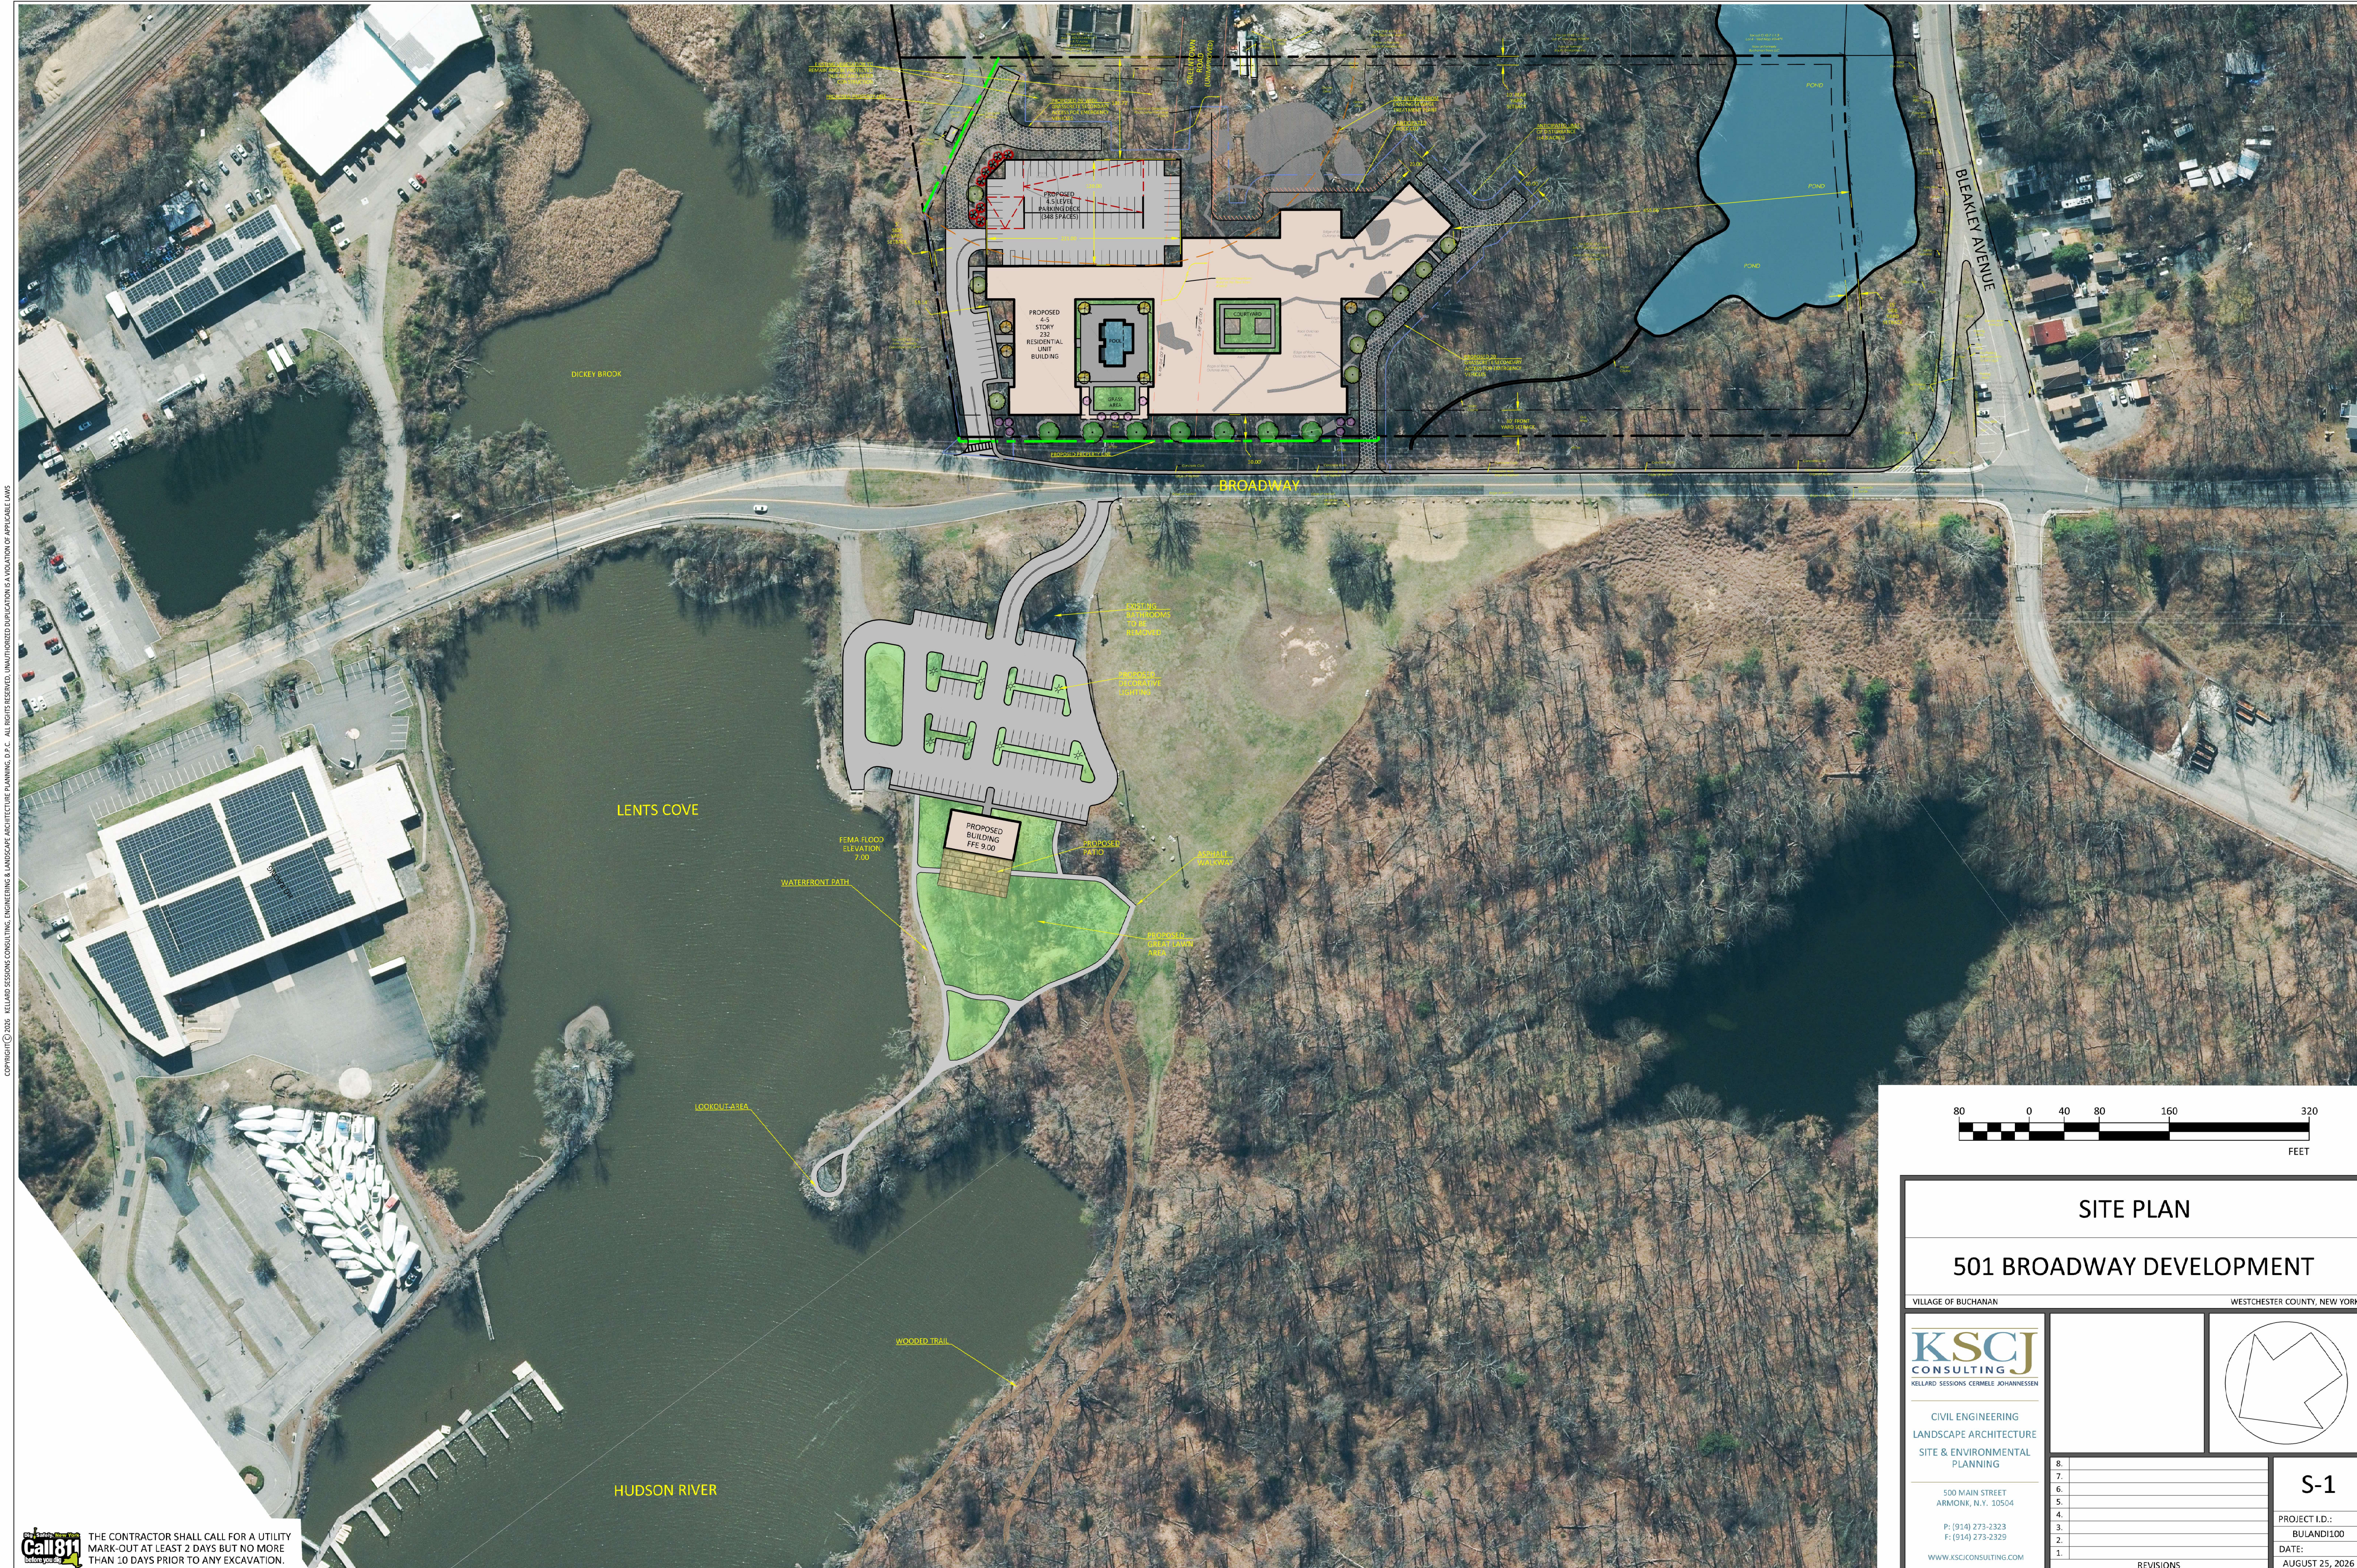

SITE PLAN

501 BROADWAY DEVELOPMENT

VILLAGE OF BUCHANAN

WESTCHESTER COUNTY, NEW YORK


KSCJ
CONSULTING
KELLARD SESSIONS CERMELLE JOHANNESSEN

CIVIL ENGINEERING
LANDSCAPE ARCHITECTURE
SITE & ENVIRONMENTAL
PLANNING

500 MAIN STREET
ARMONK, N.Y. 10504

P: (914) 273-2323
F: (914) 273-2329

WWW.KSCJCONSULTING.COM

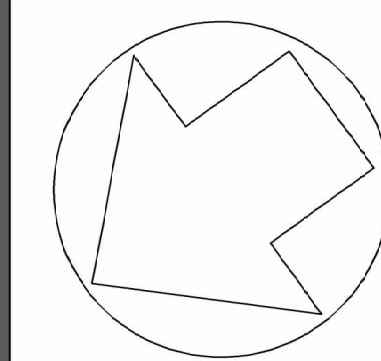

8.	
7.	
6.	
5.	
4.	
3.	
2.	
1.	

REVISIONS

S-1

PROJECT I.D.:
BULAND1100
DATE:
AUGUST 25, 2026

UNAUTHORIZED ADDITIONS, MODIFICATIONS AND / OR ALTERATIONS TO THESE PLANS IS A VIOLATION OF SECTION 7205(2) OF THE NEW YORK STATE EDUCATION LAW